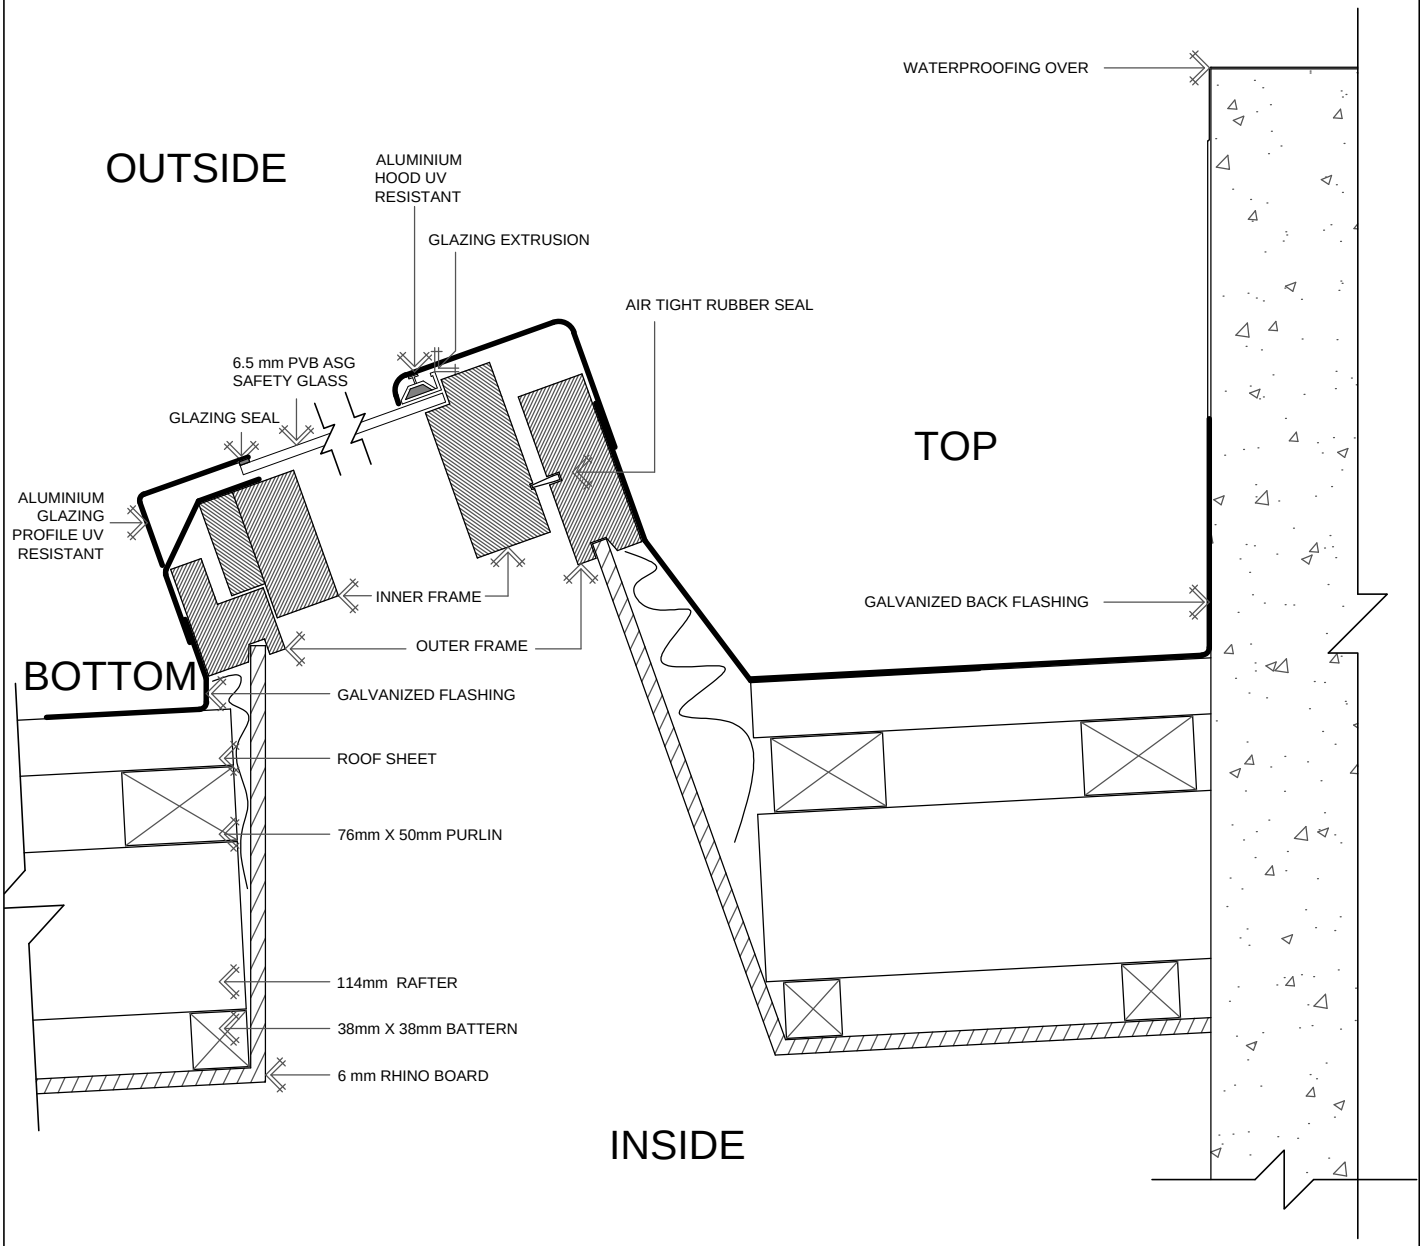

EAVES Skylights

DESCRIPTION:

ROOF WINDOW TO BROWNBUILT / IBR / CORRUGATED IRON PITCH BETWEEN 3Á- 15Á

SCALE: 1:5

DWG NO: 6